


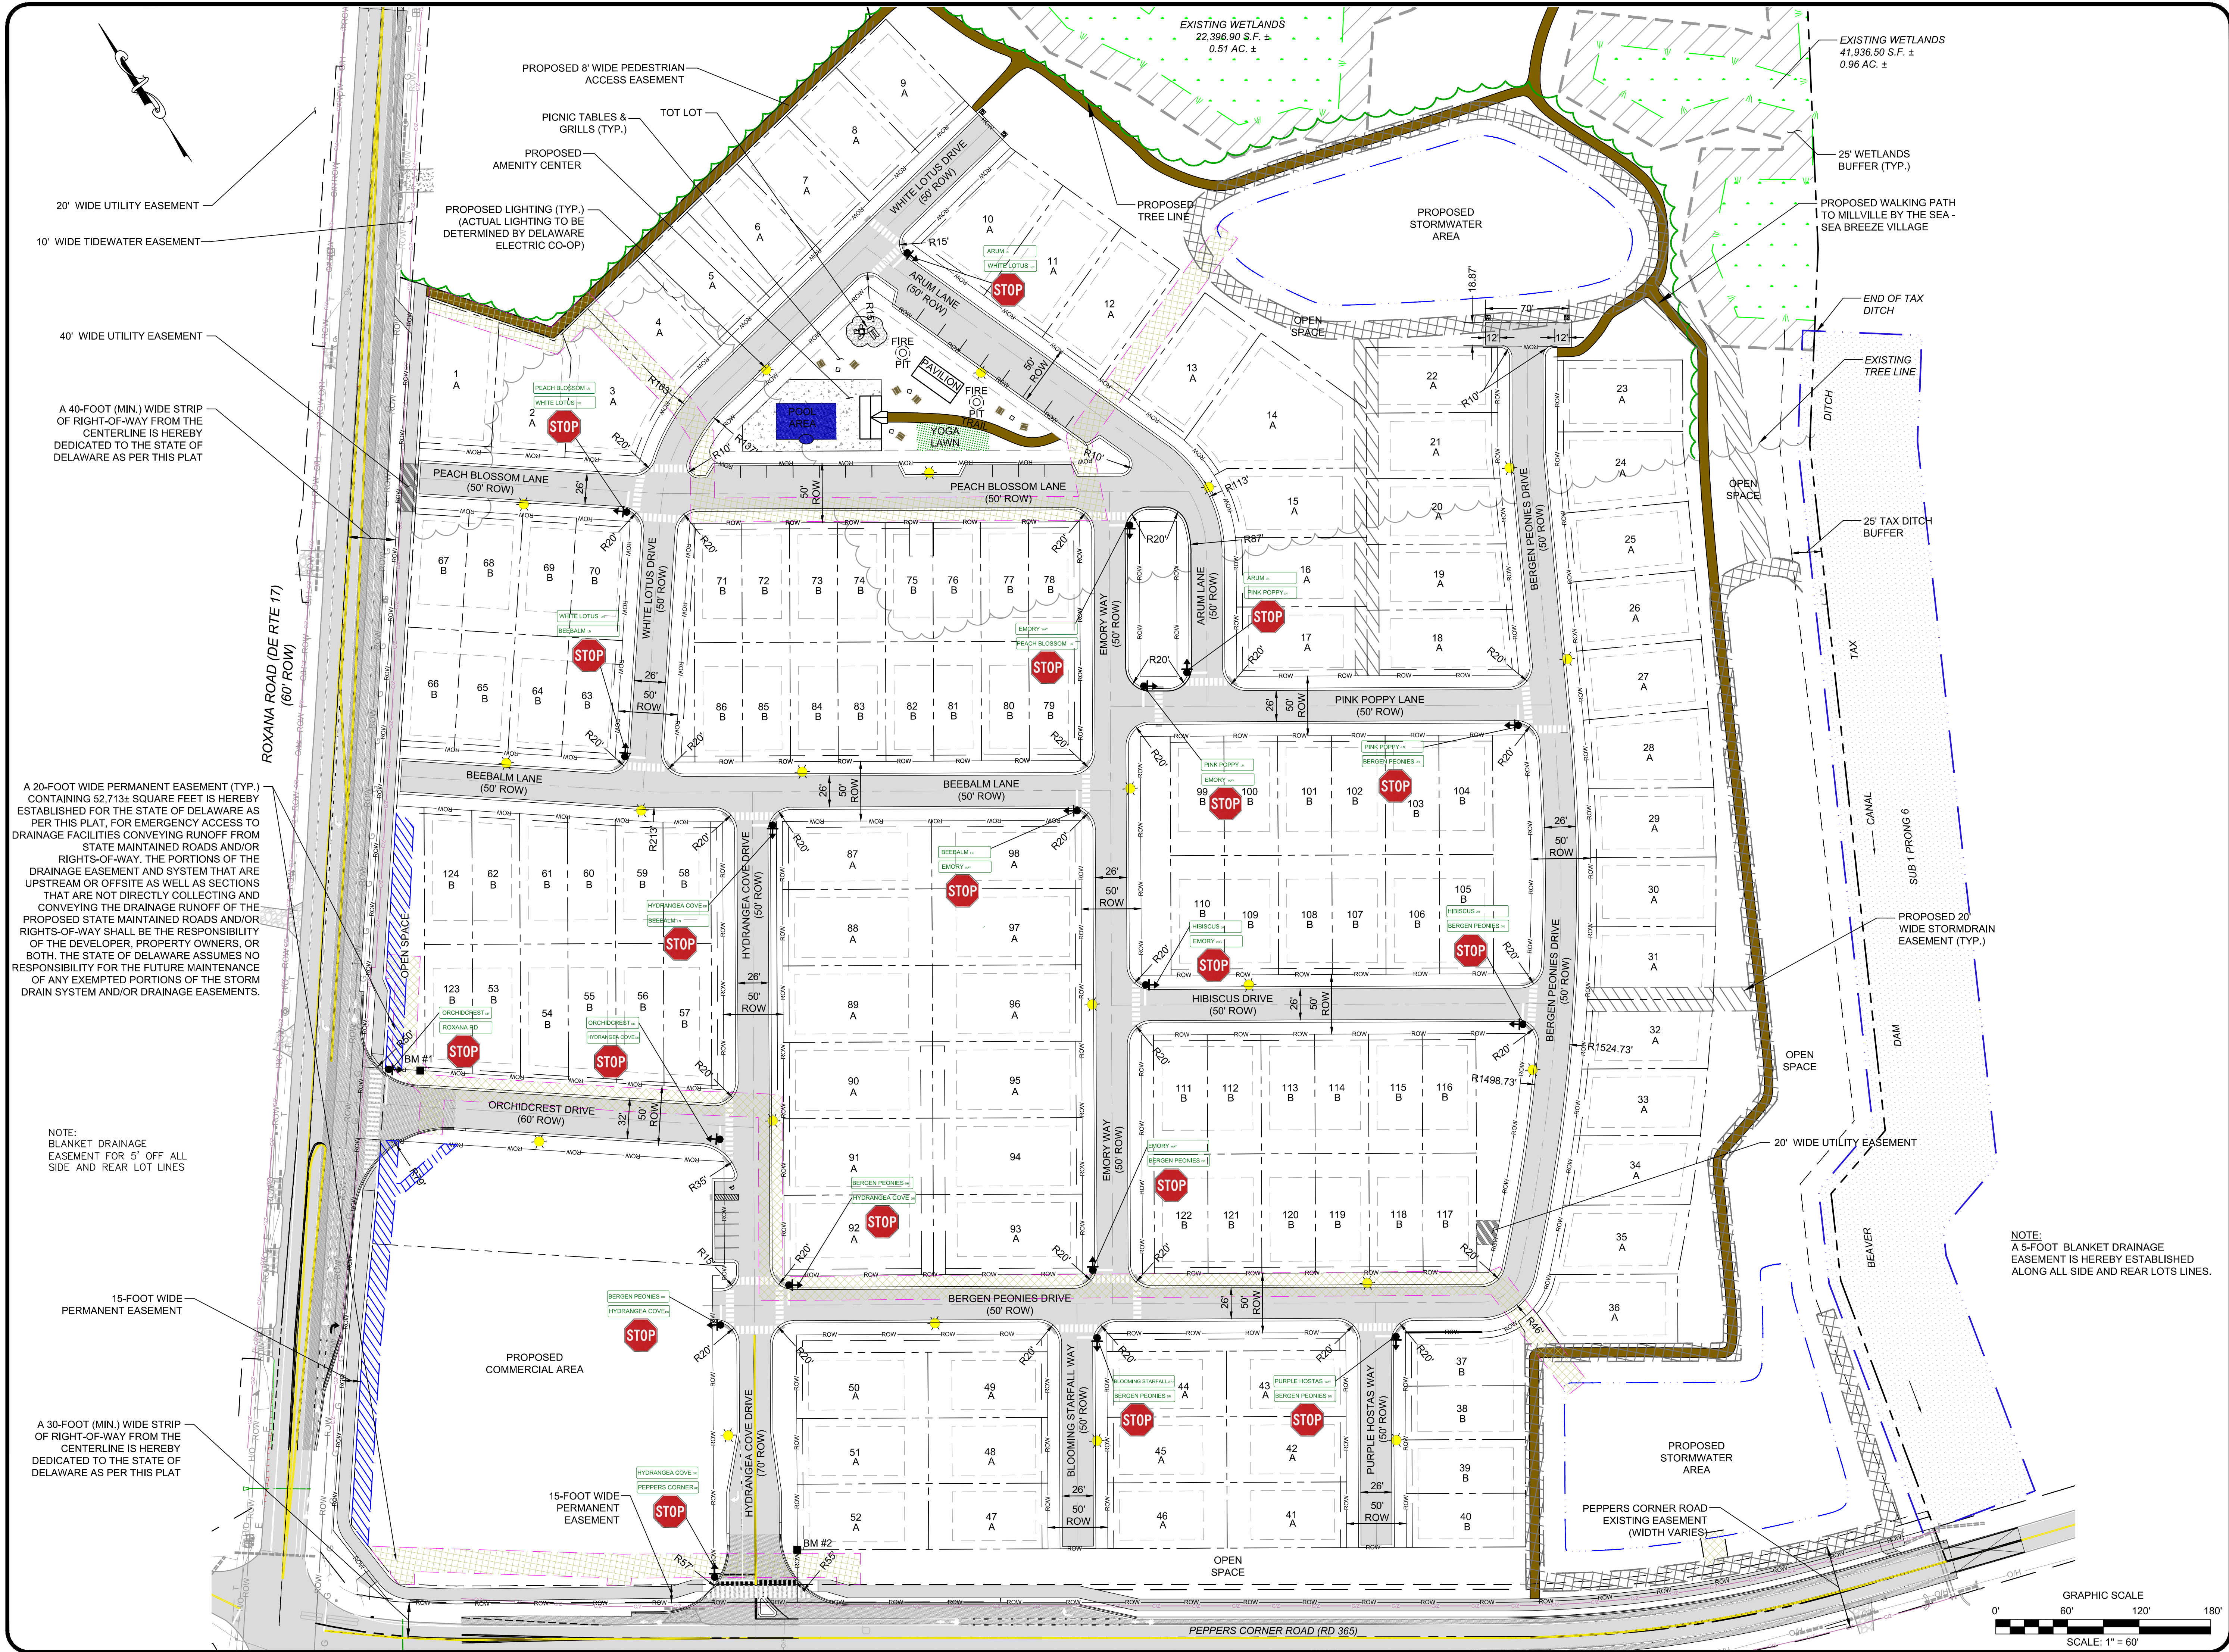

REVISIONS

REVISION	DATE	DESCRIPTION
1	9/7/21	REVISED PER GMB COMMENTS DATED 6/15/21
2	11/18/21	REVISED PER GMB COMMENTS DATED 9/24/21
3	9/29/26	SUBMITTED FOR SITE PLAN REVIEW

CIVIL ENGINEERING
ASSOCIATES, LLC

ENGINEERING • SURVEYING • CONSTRUCTION SERVICES

55 W. MAIN STREET
MIDDLETOWN, DE 19709

PHONE (302) 376-8833
FAX (302) 376-8834

WWW.CEA-DE.COM

SITE PLAN
FOR
HUDSON'S RESERVE

TOWN OF MILLVILLE
SUSSEX COUNTY, DELAWARE

DATE: MAY 17, 2021

DESIGNED BY: RT

FILE: SITE_PLAN.DWG

SHEET NO.: C-1

APPROVED BY: RHS

DATE