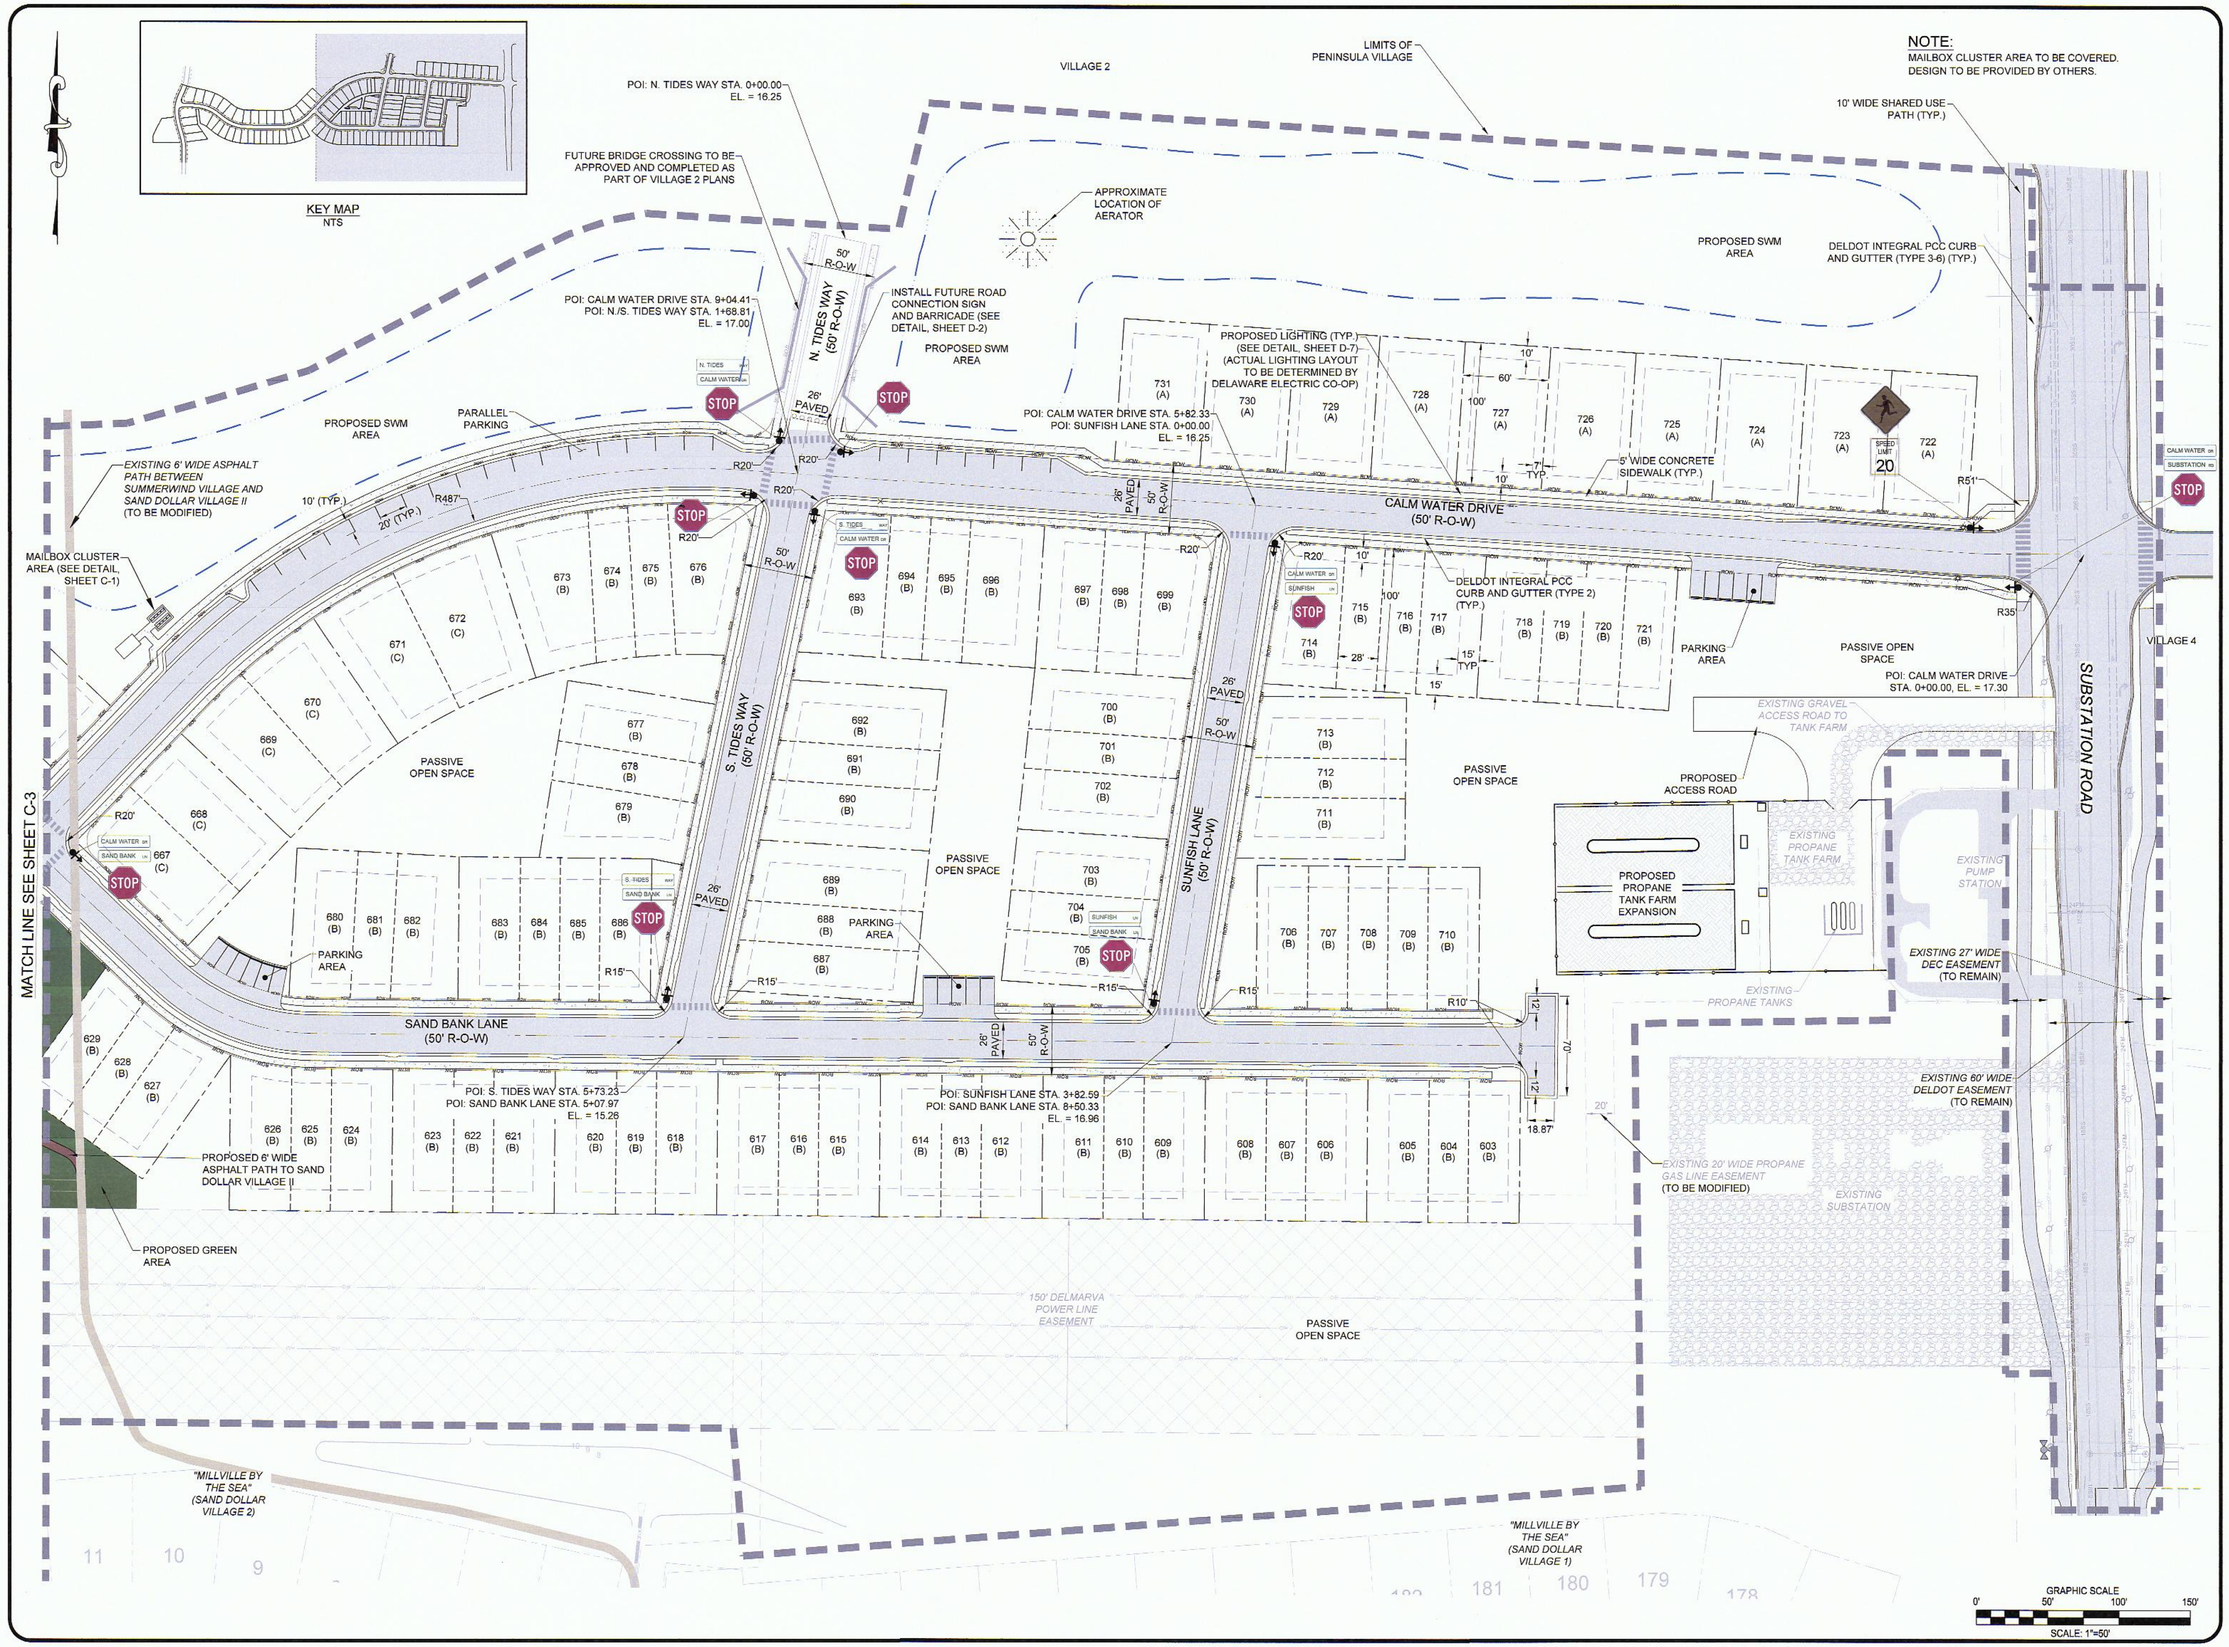

REVISIONS

REVISION	DATE	DESCRIPTION
1	5/12/18	REVISED PER GMB COMMENTS DATED 5/31/18.
2	11/9/18	REVISED PER GMB COMMENTS DATED 10/29/18.
3	3/21/19	REVISED PER GMB COMMENTS DATED 2/27/19.
4	9/25/20	REVISED PER NEW LAYOUT

DATE

CIVIL ENGINEERING ASSOCIATES, LLC
• ENGINEERING • SURVEYING • CONSTRUCTION SERVICES
55 W. MAIN STREET
MIDDLETOWN, DE 19709
PHONE (302) 376-8833
FAX (302) 376-8834
WWW.CEA-DE.COM

SITE PLAN
FOR
MILLVILLE BY THE SEA
PENINSULA VILLAGE
BALTIMORE HUNDRED
SUSSEX COUNTY, DELAWARE

DATE: AUGUST 21, 2020

DESIGNED BY: SPR

APPROVED BY: RHS

FILE: P17023-SITEPLAN.DWG

SHEET NO.: C-2