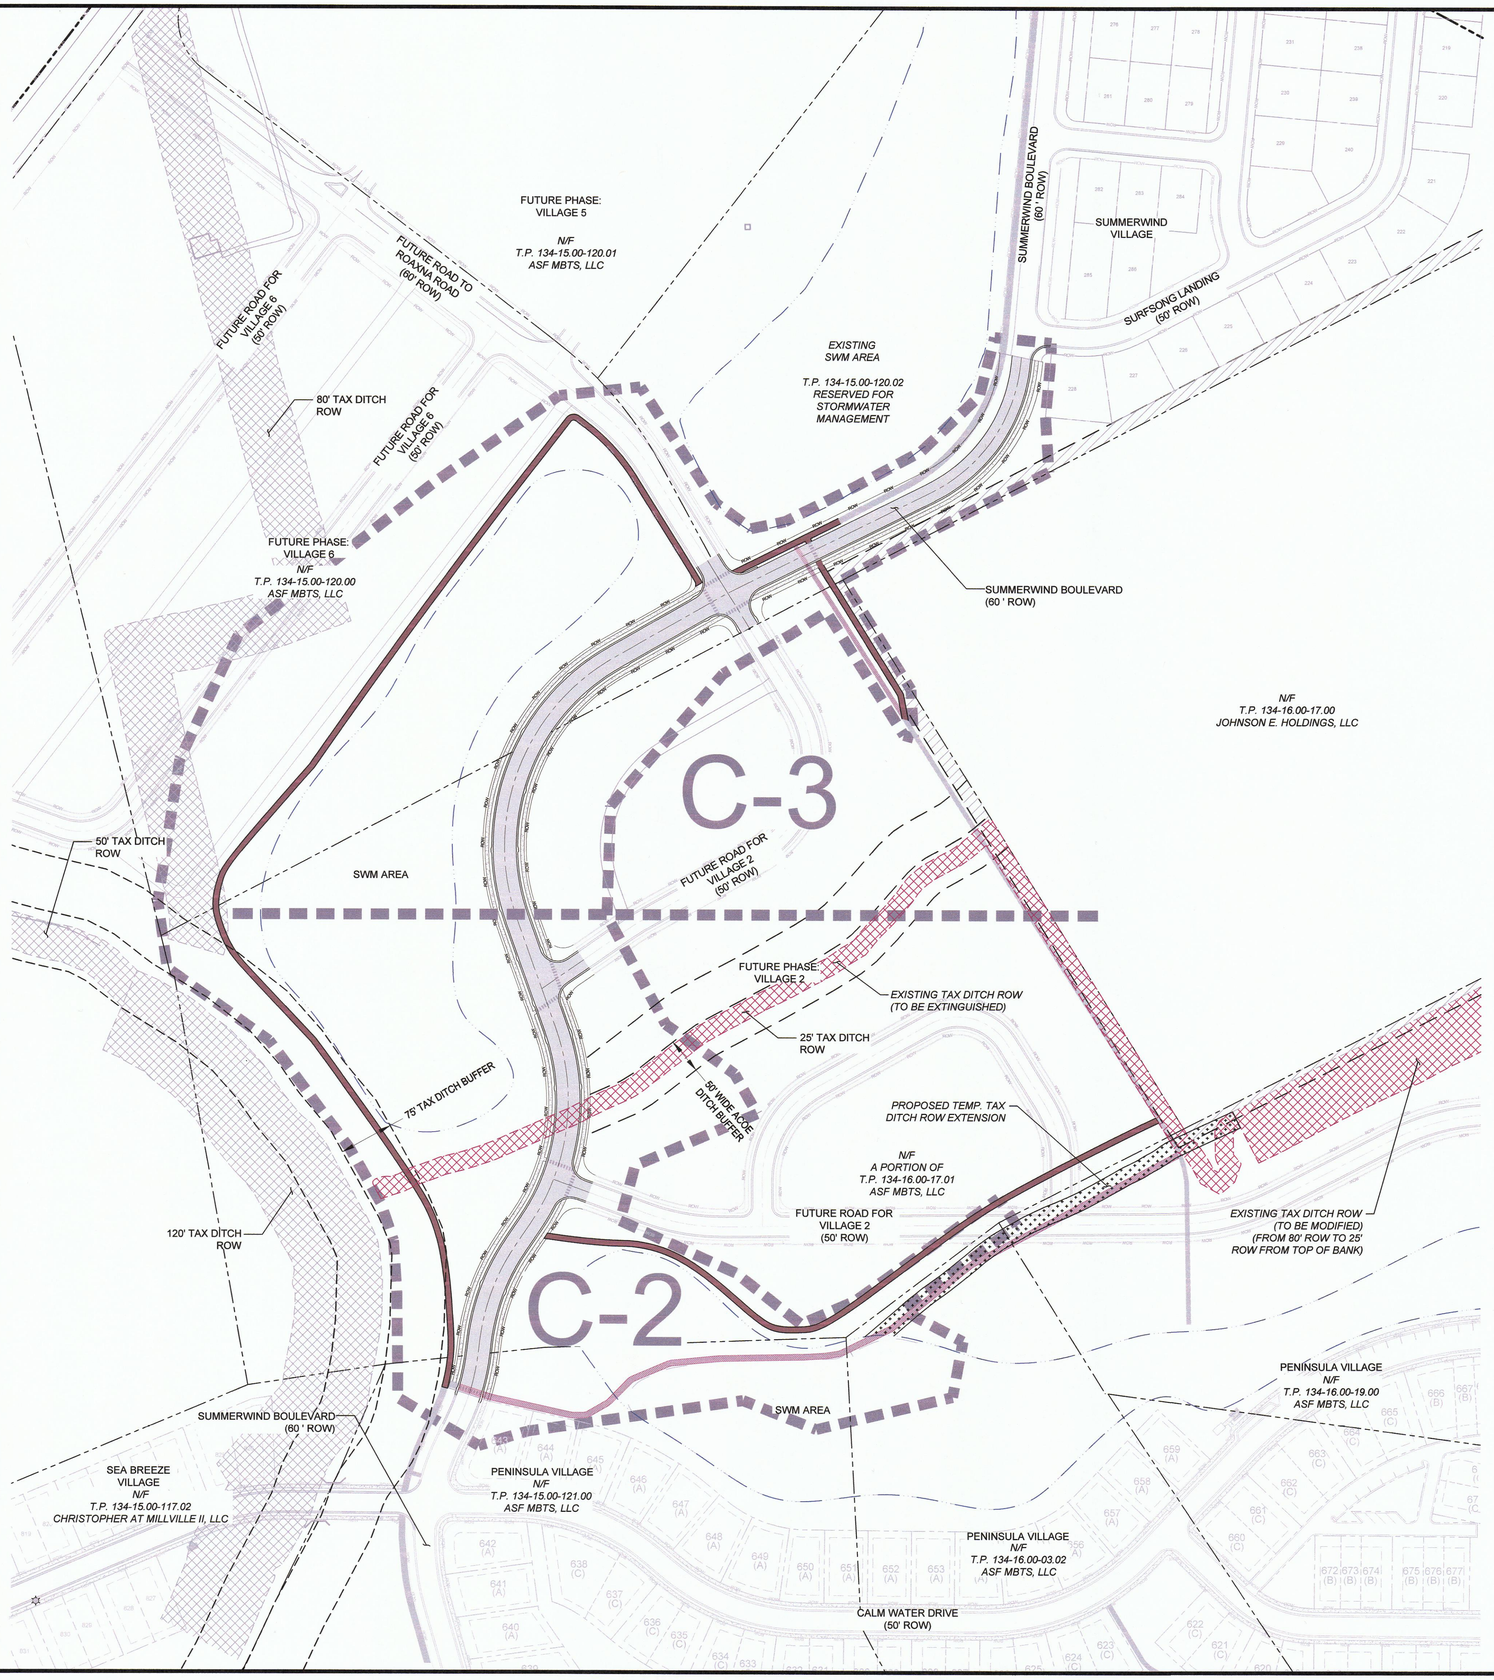

REVISIONS

REVISION	DATE	DESCRIPTION
1	12/18/20	REVISED BY GMB COMMENTS DATED 07/29/19

DATE

Copyright©2006

CIVIL ENGINEERING ASSOCIATES, LLC
• ENGINEERING • SURVEYING • CONSTRUCTION SERVICES
55 W. MAIN STREET
MIDDLETOWN, DE 19709
PHONE (302) 376-8833
FAX (302) 376-8834
WWW.CEA-DE.COM

OVERALL SITE PLAN
FOR
MILLVILLE BY THE SEA
SUMMERWIND CONNECTOR
BALTIMORE HUNDRED
SUSSEX COUNTY, DELAWARE

DATE: MAY 22, 2018

DESIGNED BY: RT

APPROVED BY: RHS

FILE: P20043-SITEPLANOVERALL.DWG

SHEET NO.: C-1