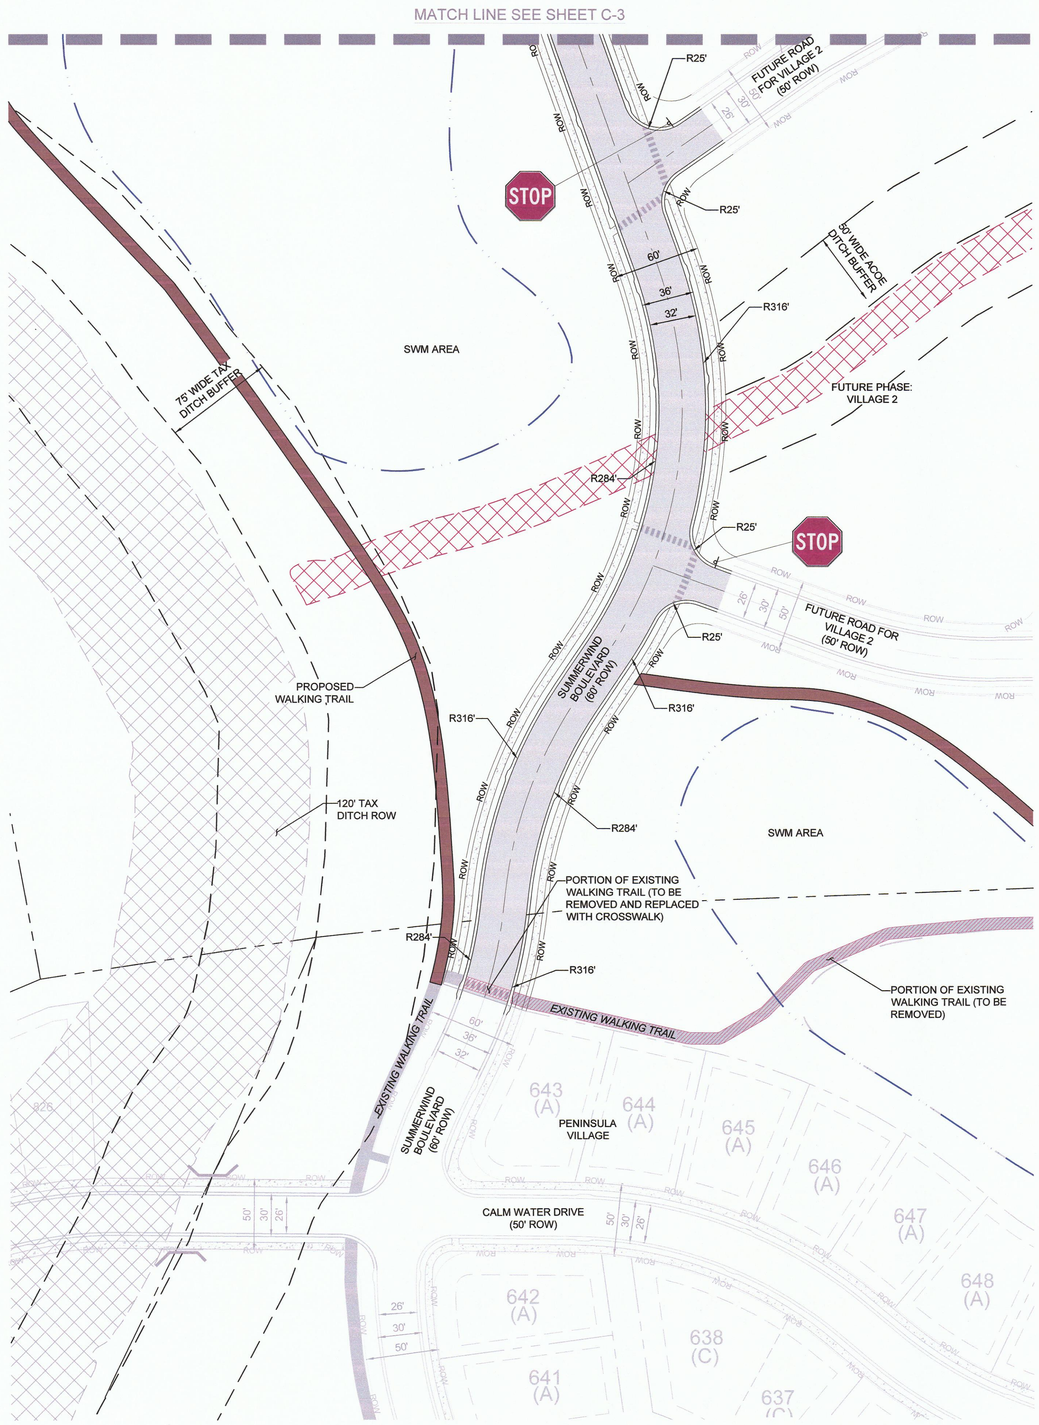

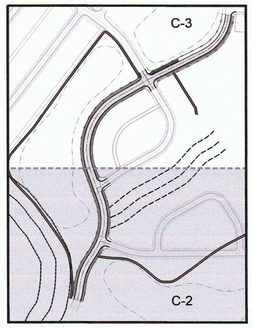

KEY MAP
NTS

GRAPHIC SCALE
0' 50' 100' 150'
SCALE: 1"=50'

REVISIONS		
REVISION	DATE	DESCRIPTION
1	12/16/20	REVISED BY GMB COMMENTS DATED 07/29/19

DATE

CIVIL ENGINEERING ASSOCIATES, LLC
• ENGINEERING • SURVEYING • CONSTRUCTION SERVICES
55 W. MAIN STREET
MIDDLETOWN, DE 19709
PHONE (302) 376-8833
FAX (302) 376-8834
WWW.CEA-DE.COM

SITE PLAN FOR MILLVILLE BY THE SEA SUMMERWIND CONNECTOR

BALTIMORE HUNDRED
SUSSEX COUNTY, DELAWARE

DATE: MAY 22, 2018	
DESIGNED BY: RT	APPROVED BY: RHS
FILE: P20043-SITEPLAN.DWG	
SHEET NO.: C-2	