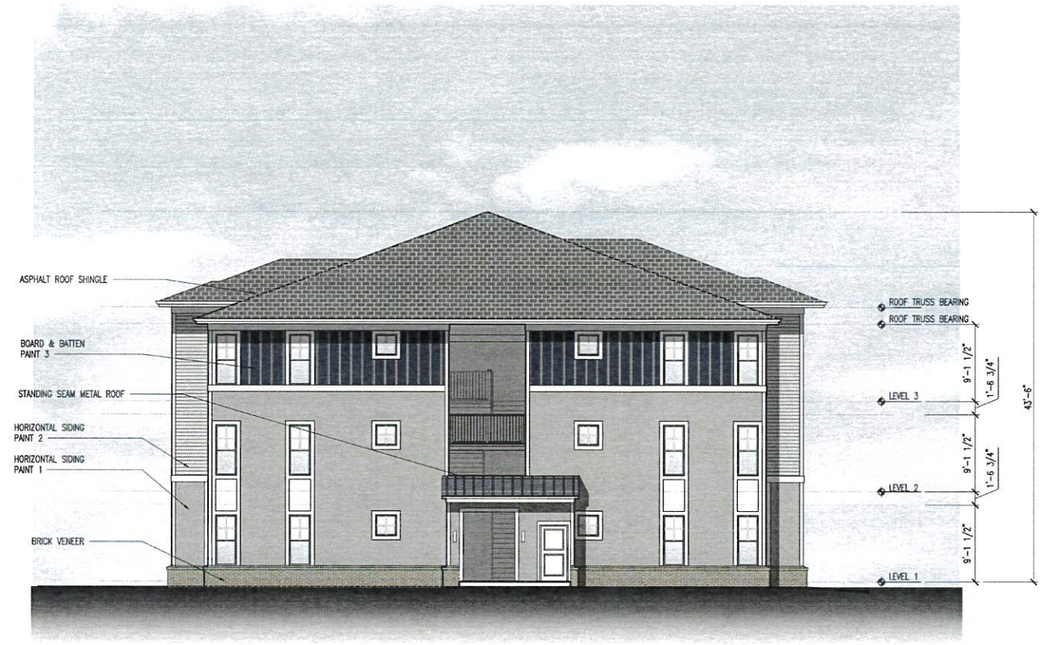

BUILDING 2, 3, 4, & 5 - SIDE ELEVATION | 2
SCALE: 1/8" = 1'-0"

BUILDING 2, 3, 4, & 5 - FRONT ELEVATION | 1
SCALE: 1/8" = 1'-0"

©2021 JDAVIS ARCHITECTS EXPRESSLY RESERVES ITS COMMON LAW COPYRIGHT AND OTHER PROPERTY RIGHTS IN THESE PLANS. THESE PLANS ARE NOT TO BE REPRODUCED, CHANGED OR COPIED IN ANY FORM OR MANNER WHATSOEVER, NOR ARE THEY TO BE ASSIGNED TO ANY THIRD PARTY WITHOUT FIRST OBTAINING THE EXPRESSED WRITTEN PERMISSION AND CONSENT OF JDAVIS ARCHITECTS, PLLC

JDAVIS
510 South Wilmington St. | Raleigh, NC 27601 | tel 919.835.1500
1518 Walnut St. Suite 1308 | Philadelphia, PA 19102 | tel 215.545.0121

DHI COMMUNITIES
a D.R. Horton Company

DHI Communities

Tupelo Sands Residential Community

Town of Millville, DE

NOT FOR CONSTRUCTION

FOR REVIEW ONLY

		DATE
PROJECT:	21215	
ISSUE:	CLIENT REVIEW	12.10.2021
REVISIONS:		
DRAWN BY:		
CHECKED BY:		
CONTENT:	EXTERIOR ELEVATIONS	
	RESIDENTIAL BUILDING - 2, 3, 4, & 5	

12/16/2021 4:23 PM P:\21prvs\21215_Tupelo Sands\4a_ARCHITECHT\Sheets\21215_A3.03 All Bldng