BUILDING 1, 6, & 7 - REAR ELEVATION
SCALE: 1/8" = 1'-0"
1

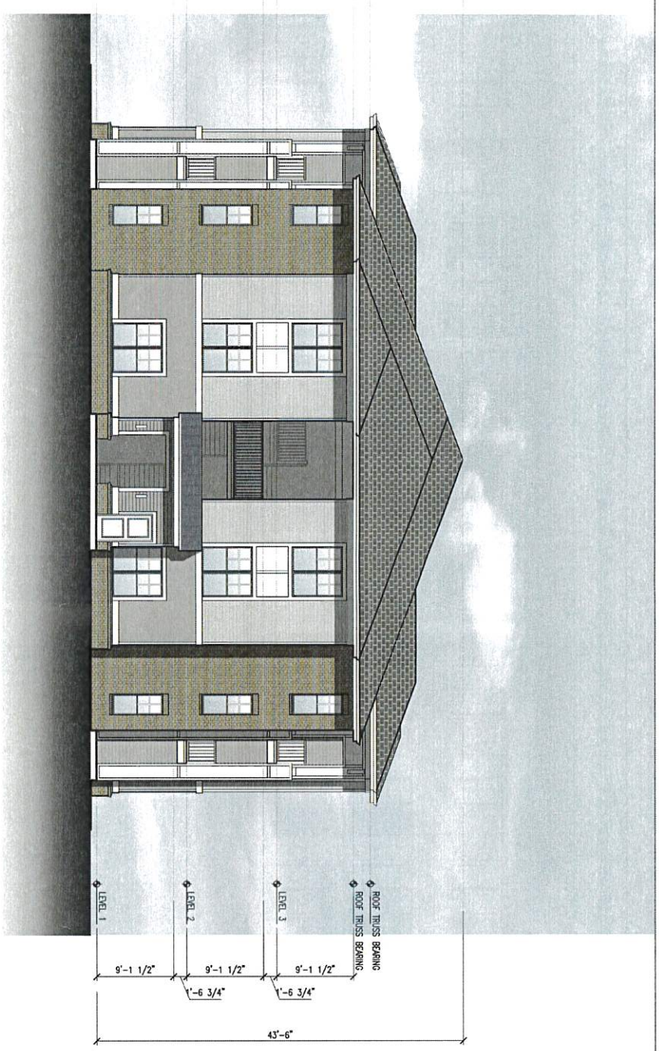


BUILDING 1, 6, & 7- SIDE ELEVATION
SCALE: 1/8" = 1'-0"
2

©2021 JDAVIS ARCHITECTS EXPRESSLY RESERVES ITS COMMON LAW COPYRIGHT AND OTHER PROPERTY RIGHTS IN THESE PLANS. THESE PLANS ARE NOT TO BE REPRODUCED, CHANGED OR COPIED IN ANY FORM OR MANNER WHATSOEVER, NOR ARE THEY TO BE ASSIGNED TO ANY THIRD PARTY WITHOUT FIRST OBTAINING THE EXPRESSED WRITTEN PERMISSION AND CONSENT OF JDAVIS ARCHITECTS, PLLC

NOT FOR CONSTRUCTION

FOR REVIEW ONLY

DRAWN BY:
CHECKED BY:
CONTENT: EXTERIOR ELEVATIONS
RESIDENTIAL BUILDING - 1 & 6,7

REVISIONS

| DATE | ISSUE |
|---|---|
| 12.13.2021 | CLIENT REVIEW |

PROJECT: 21215

DHI Communities
Tupelo Sands
Residential Community
Town of Millville, DE

DHI COMMUNITIES
a D.R. Horton Company

JDAVIS
510 South Wilmington St. | Raleigh, NC 27601 | tel 919.835.1500
1518 Walnut St. Suite 1308 | Philadelphia, PA 19102 | tel 215.545.0121