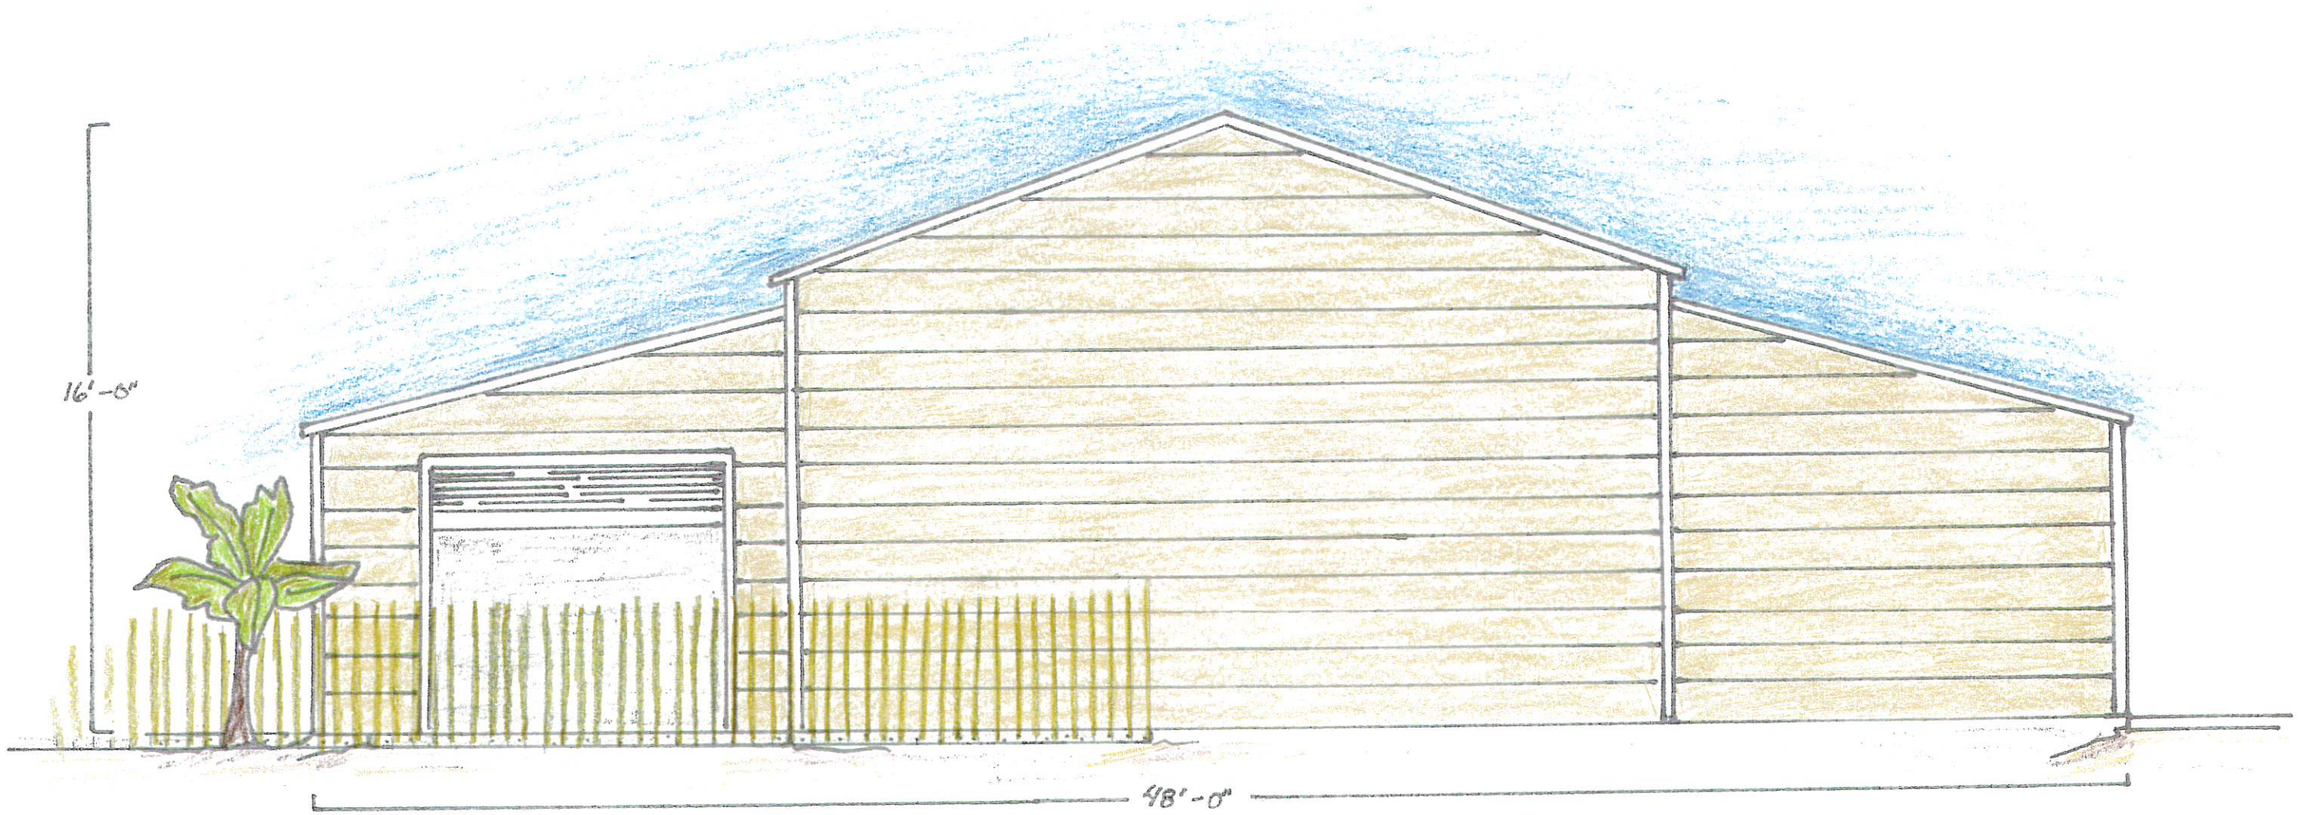

ATLANTIC AVE.

EAST SIDE
ELEVATION

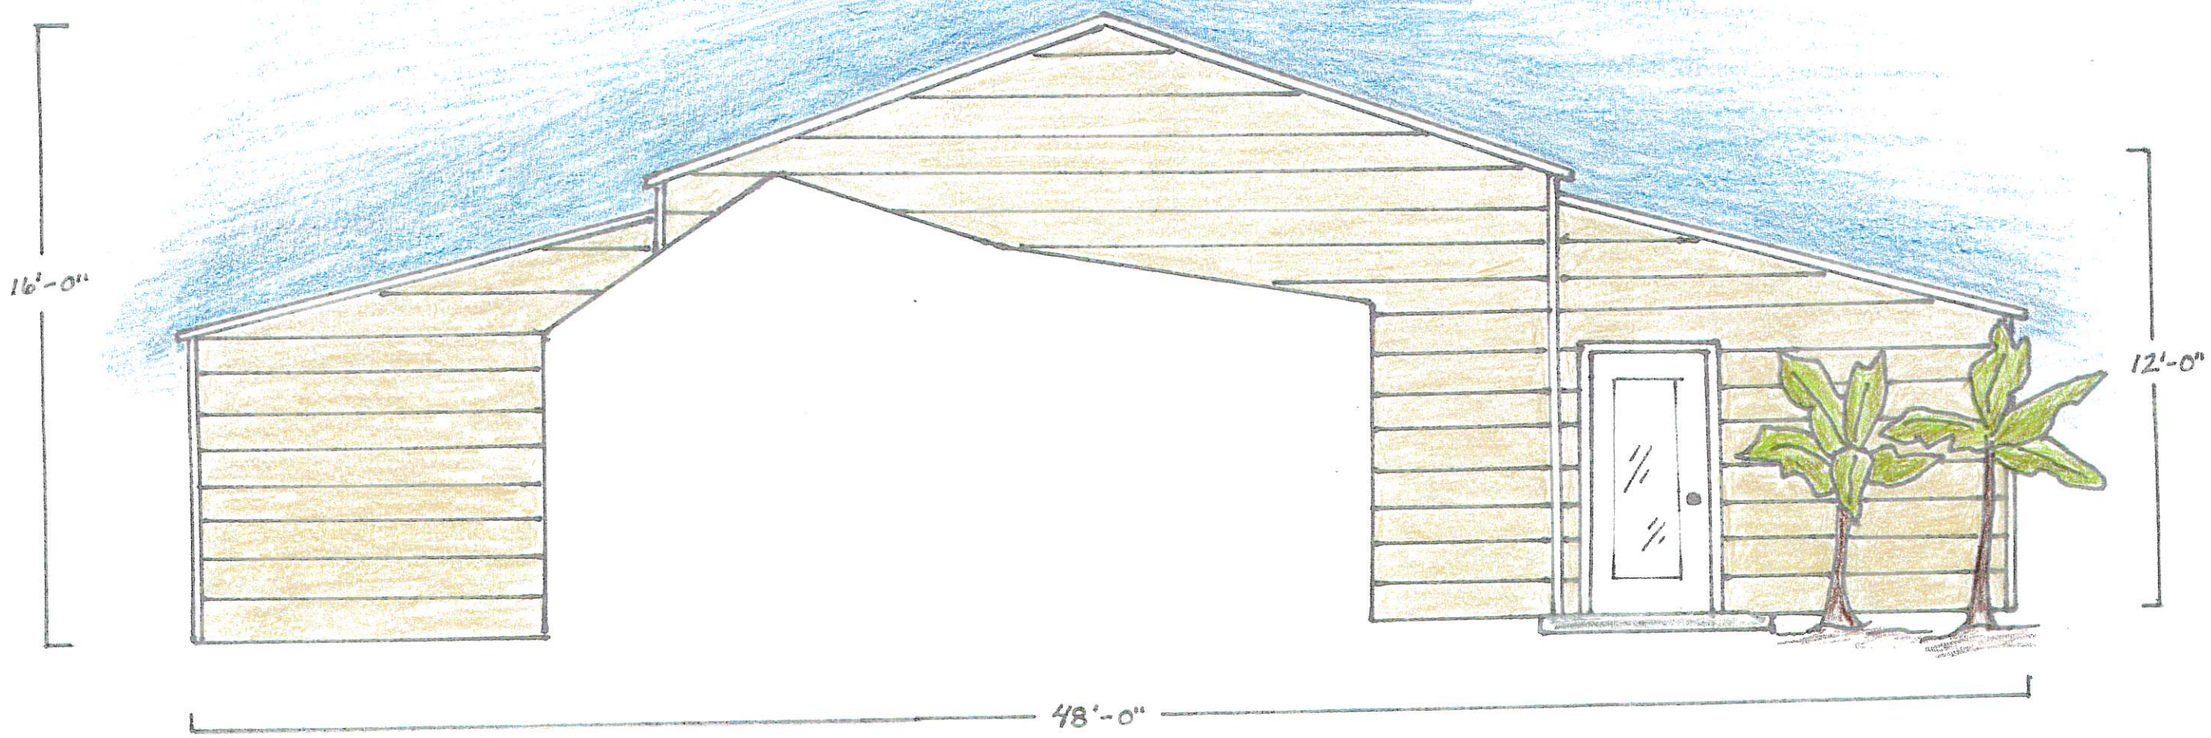

WEST SIDE
ELEVATION

ATLANTIC AVE.

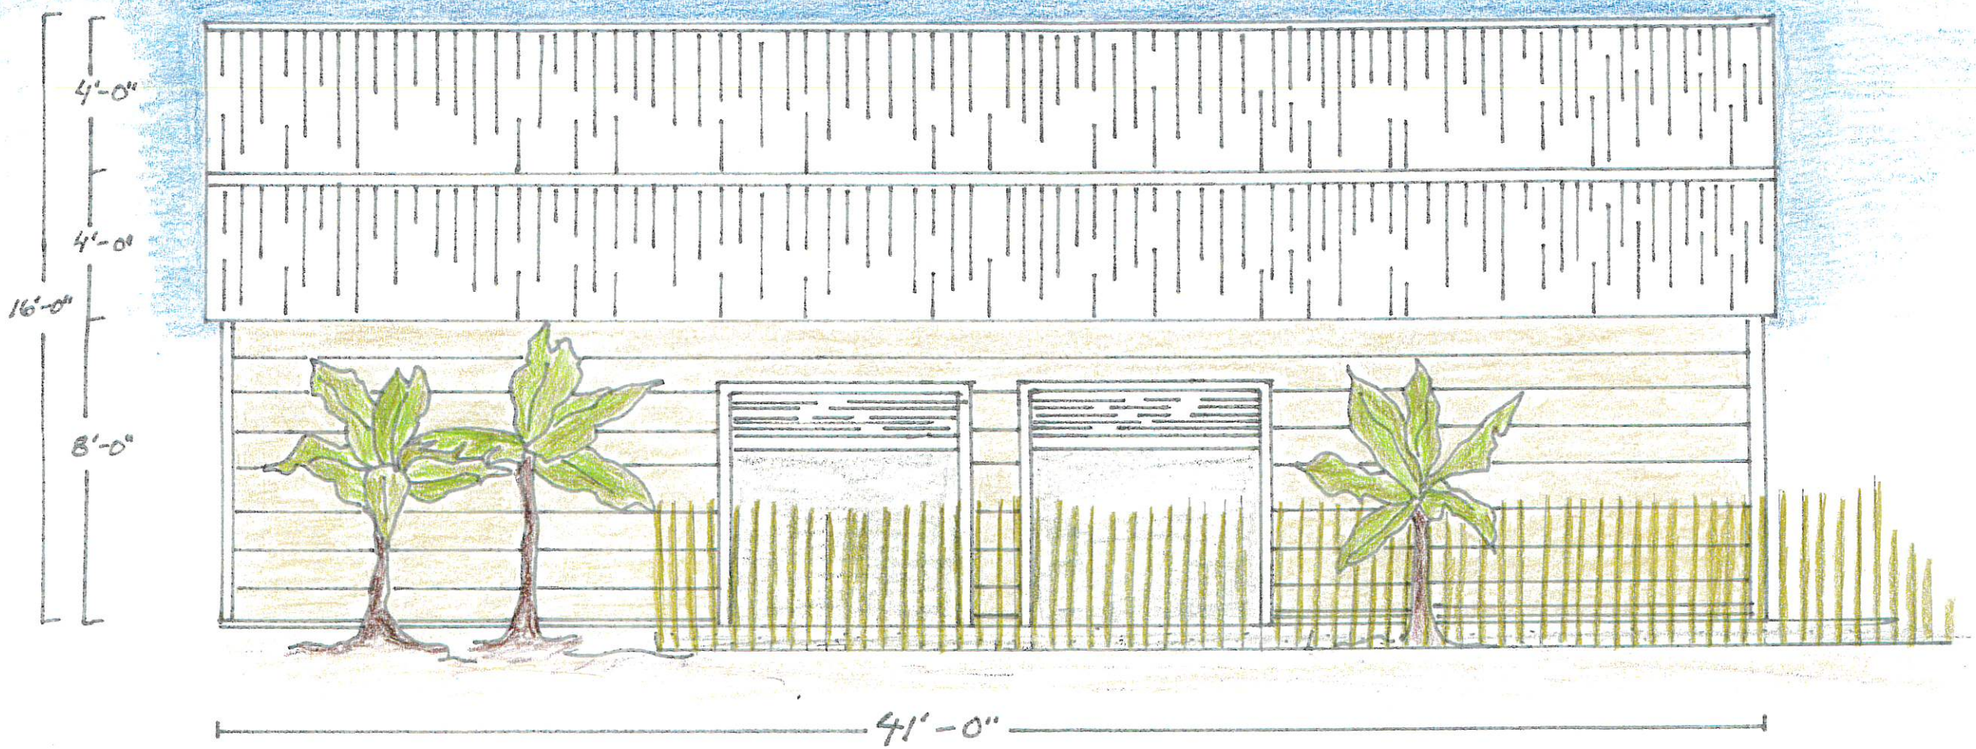

FRONT ELEVATION

EAST