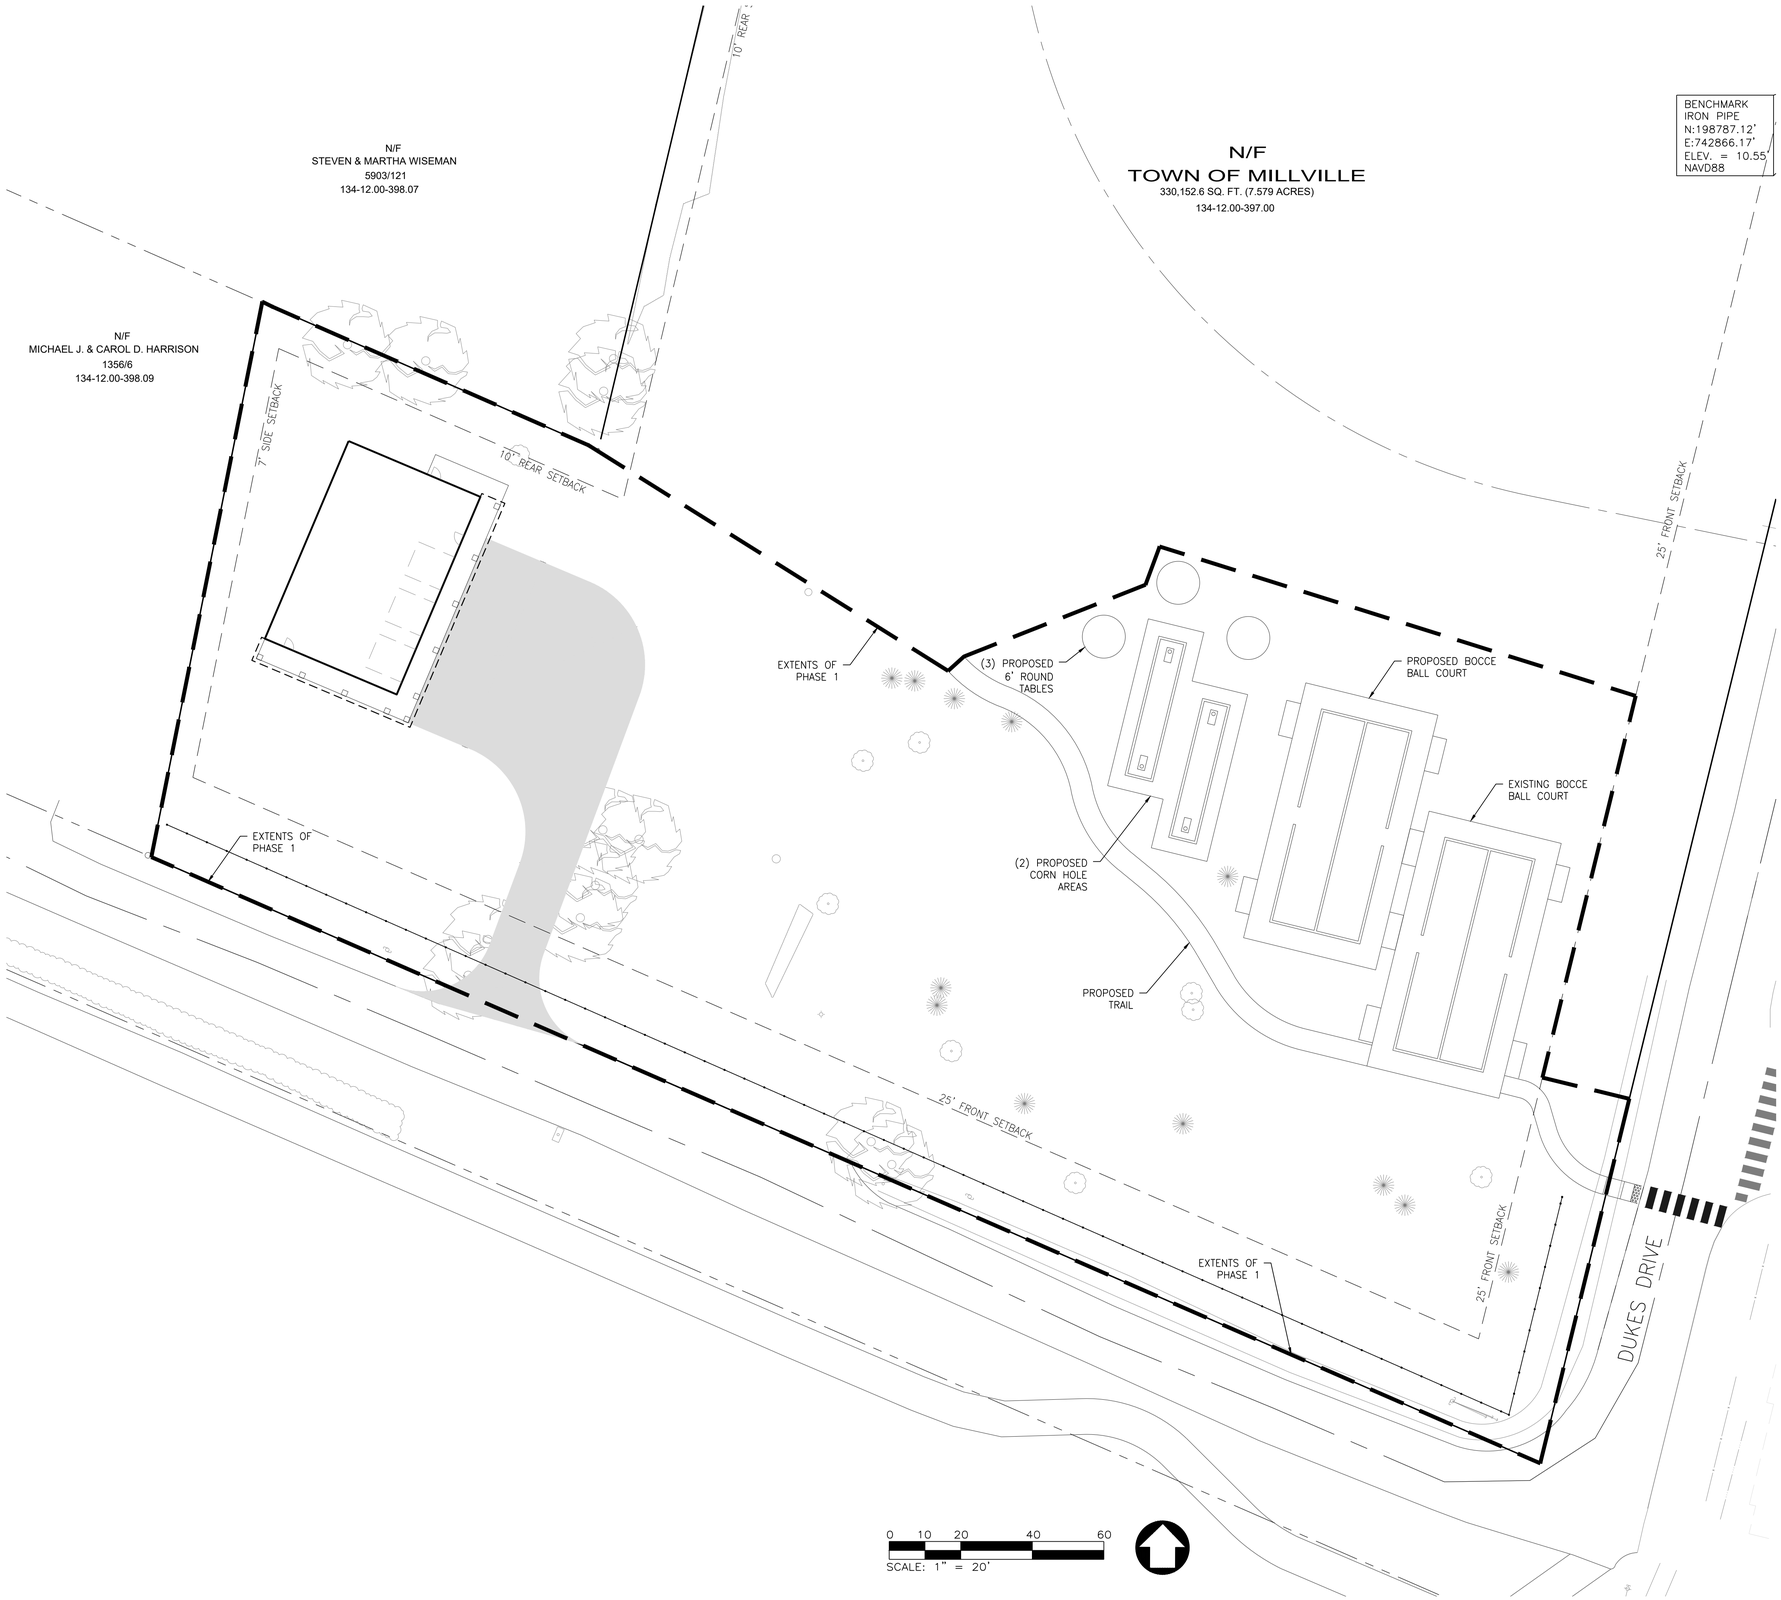

PRINTS ISSUED FOR:
REVIEW

NO.	REVISIONS	DATE

GMB
GEORGE, MILES & BUHR, LLC
ARCHITECTS & ENGINEERS
SALISBURY • BALTIMORE • SEAFORD
www.gmbnet.com

EVANS PARK

TOWN OF MILLVILLE
SUSSEX COUNTY, DELAWARE

PHASE 1
SITE PLAN

SCALE	: 1" = 20'
DESIGN BY	: CRH
DRAWN BY	: CRH
CHECKED BY	: AJL
GMB FILE	: 230064
DATE	: FEB 2026

SHEET NO.
EX-1

© COPYRIGHT 2026 GEORGE, MILES & BUHR, LLC

H:\Projects\2023\230064 On-Call Evans Park Millville\Drawings\Exhibits\Phase 1 - 2-17-26\EX-1 Site Plan.dwg, 2/17/2026 4:27 PM, Cheri R. Hochstetler

PLOT CODE
PEN1-RED 206 INCHES (5.2mm)
PEN2-YELLOW 207 INCHES (5.6mm)
PEN3-GREEN 210 INCHES (5.3mm)
PEN4-CYAN 214 INCHES (5.4mm)
PEN5-BLUE 222 INCHES (5.6mm)
PEN6-MAGENTA 227 INCHES (5.7mm)
PEN7-WHITE 229 INCHES (5.8mm)