
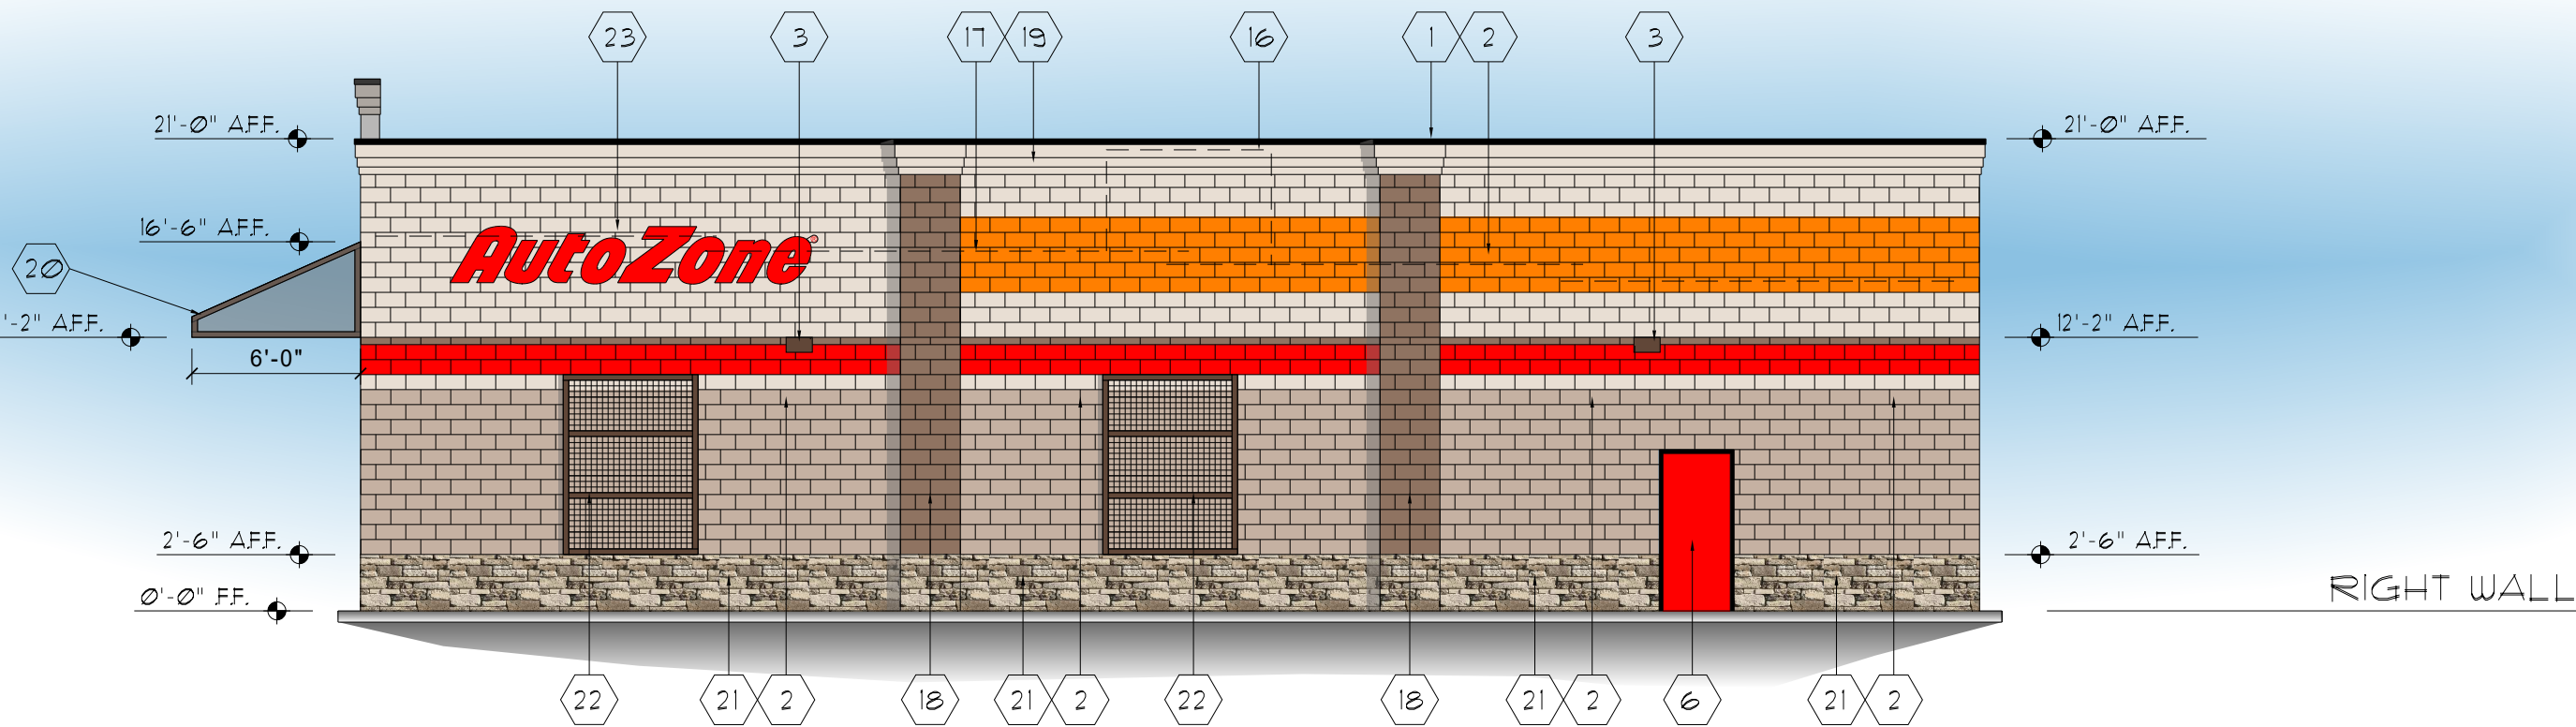
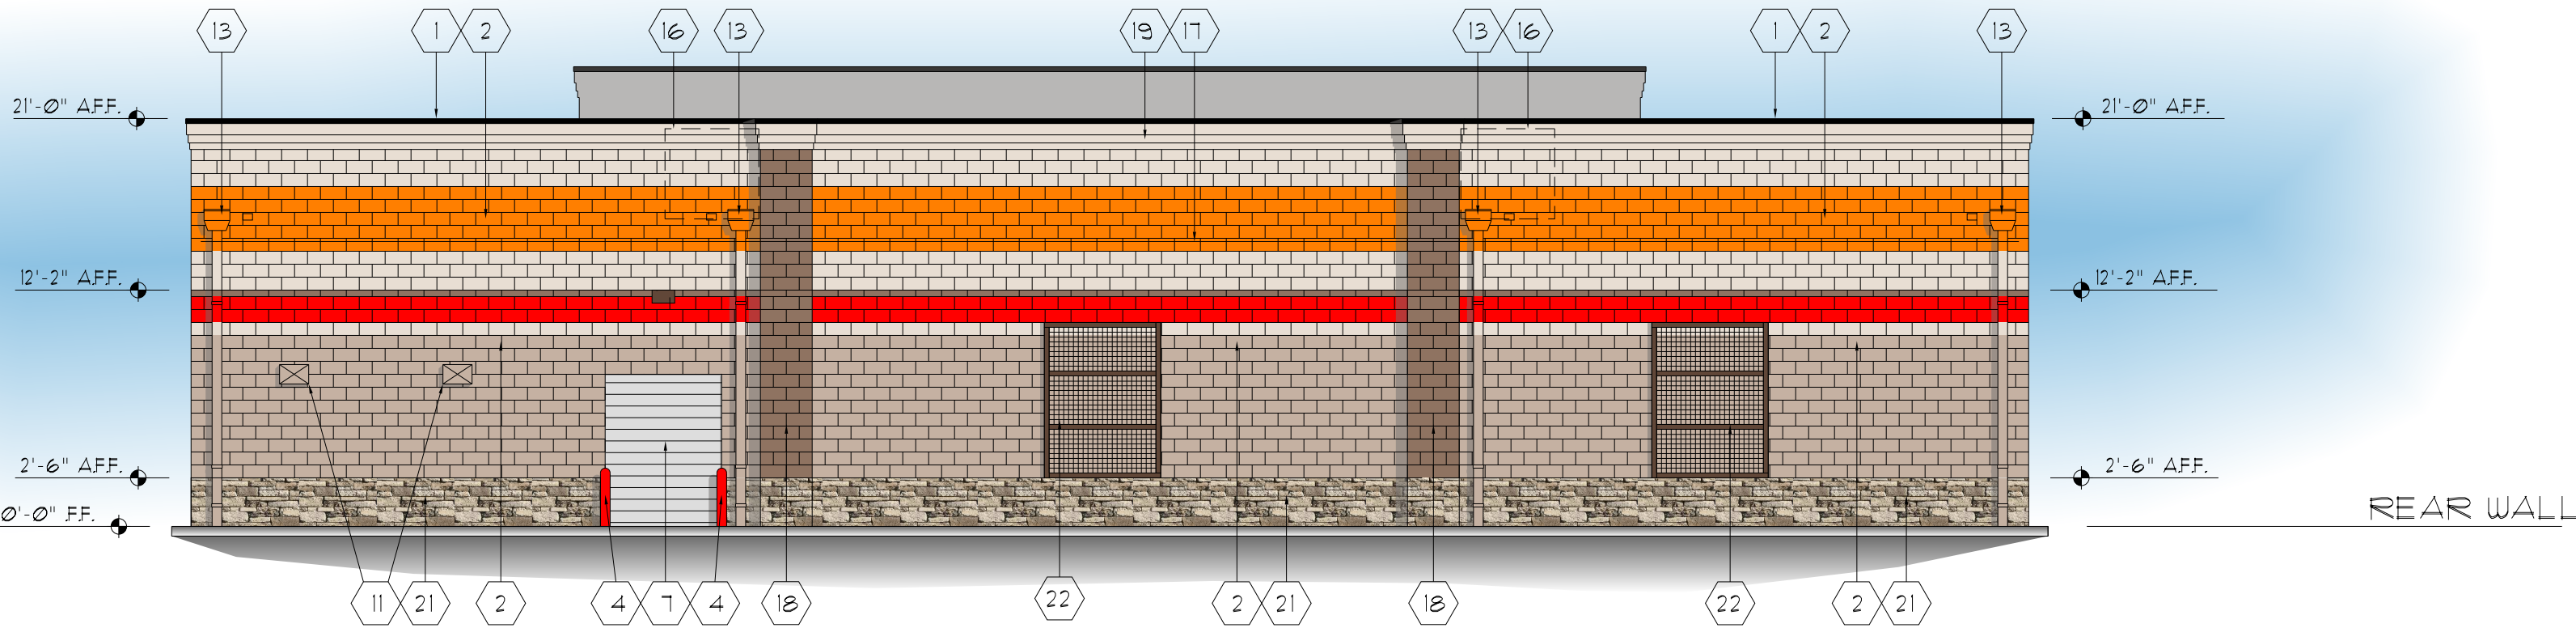
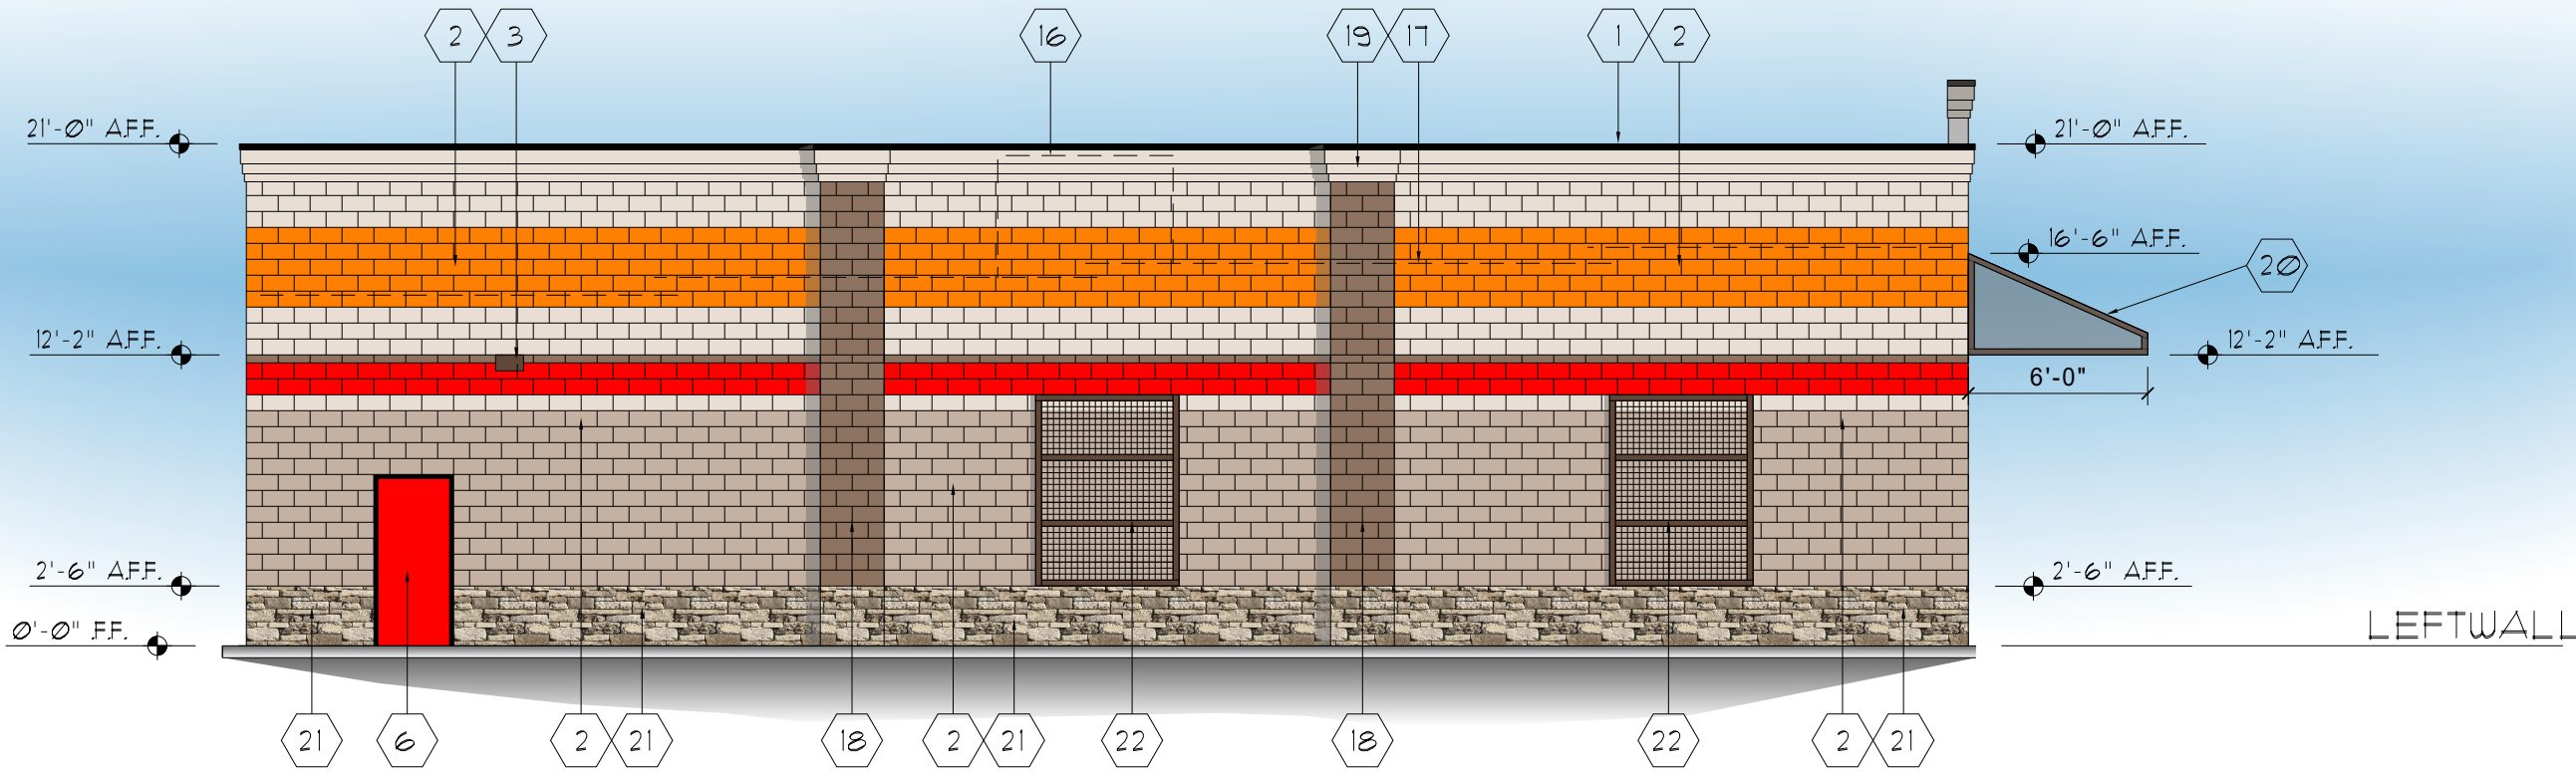


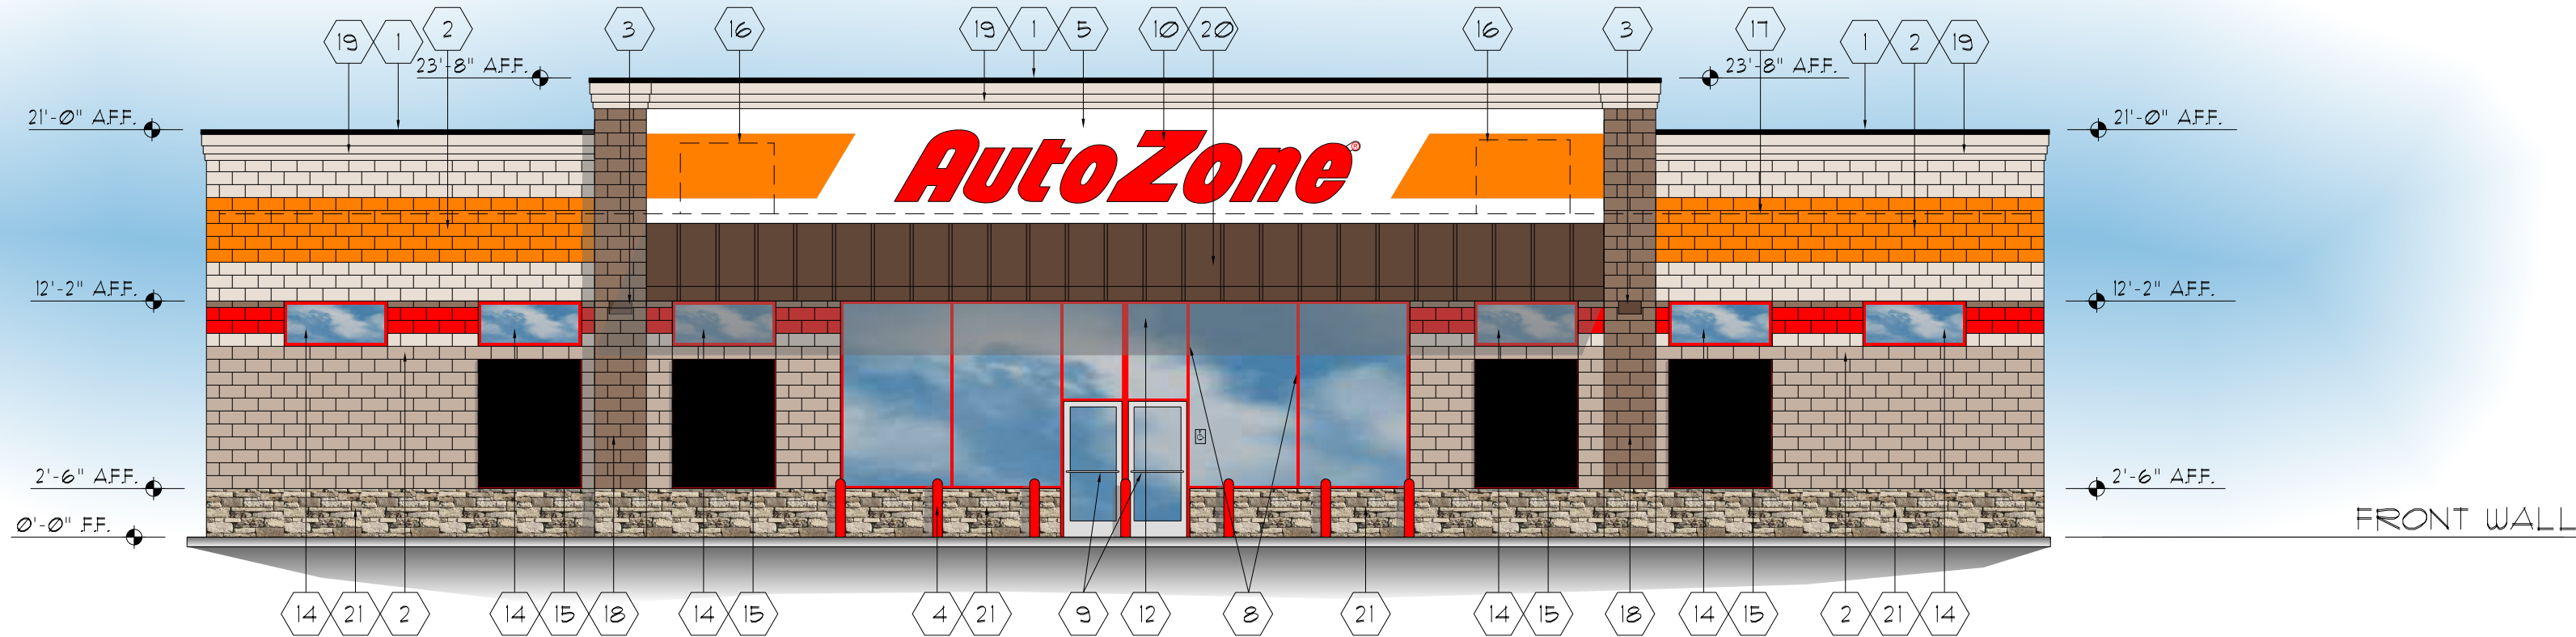

- 1 TWO PIECE COMPRESSION TRIM
- 2 SPLIT FACE CONCRETE MASONRY UNITS
- 3 WALL MOUNTED LIGHT FIXTURE -COLOR BRONZE
- 4 PIPE GUARD WITH RED SLEEVE
- 5 MFG. EXTERIOR INSULATED FINISH-PAINT WHITE
- 6 PAINT MAN DOOR RED 4 METAL FRAMES BLACK
- 7 DO NOT PAINT OVEHEAD DOOR-PAINT ANGLES BLACK
- 8 ALUMINUM STOREFRONT-RED KYNAR FINISH
- 9 GLASS AND ALUMINUM DOORS-CLEAR ANODIZED FINISH
- 10 FRONT WALL SIGN-44" CHANNEL LTRS-NSTRP
- 11 TOILET WALL VENTS-PAINT TO MATCH WALL BEHIND
- 12 STORE ADDRESS-6" WHITE REFLECTIVE NUMBERS
- 13 PAINT SCUPPERS AND DOWNSPOUTS TO MATCH WALL BEHIND
- 14 CLERESTORY WINDOWS-EVERGREEN GLASS
- 15 FAUX WINDOWS-OPAQUE BLACK GLASS
- 16 FULLY SCREENED HVAC ROOF TOP UNITS
- 17 BOND BEAM AT ROOF LINE
- 18 2'-8" WD x 4" DP. SPLIT FACE PILASTER
- 19 DECORATIVE CORNICE
- 20 STANDING SEAM METAL ROOF CANOPY
- 21 STONE VENEER BASE & TOP CAP / BELT COURSE ELDORADO STONE - CLIFFSTONE COLOR BOARDWALK
- 22 DECORATIVE METAL TRELLIS - COLOR BRONZE
- 23 RIGHT WALL SIGN-30" CHANNEL LTRS-NSTRP


REVISIONS

NO.	DESCRIPTION
1	
2	
3	

AutoZone Store No. 11032
31983 WARREN ROAD

MILLVILLE DE 19967

COLOR EXTERIOR ELEVATIONS & NOTES

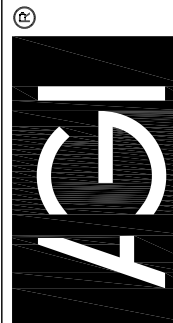

ARCHITECTURAL GROUP INTERNATIONAL
16 West Sixth Street, Lexington, KY 40501
P: 859.250.5400 F: 859.261.5530
www.agi-usa.com

designing where you want to

04-03-26

65W2-L

CE1